



Ndricuesi i varur


SH 1:20

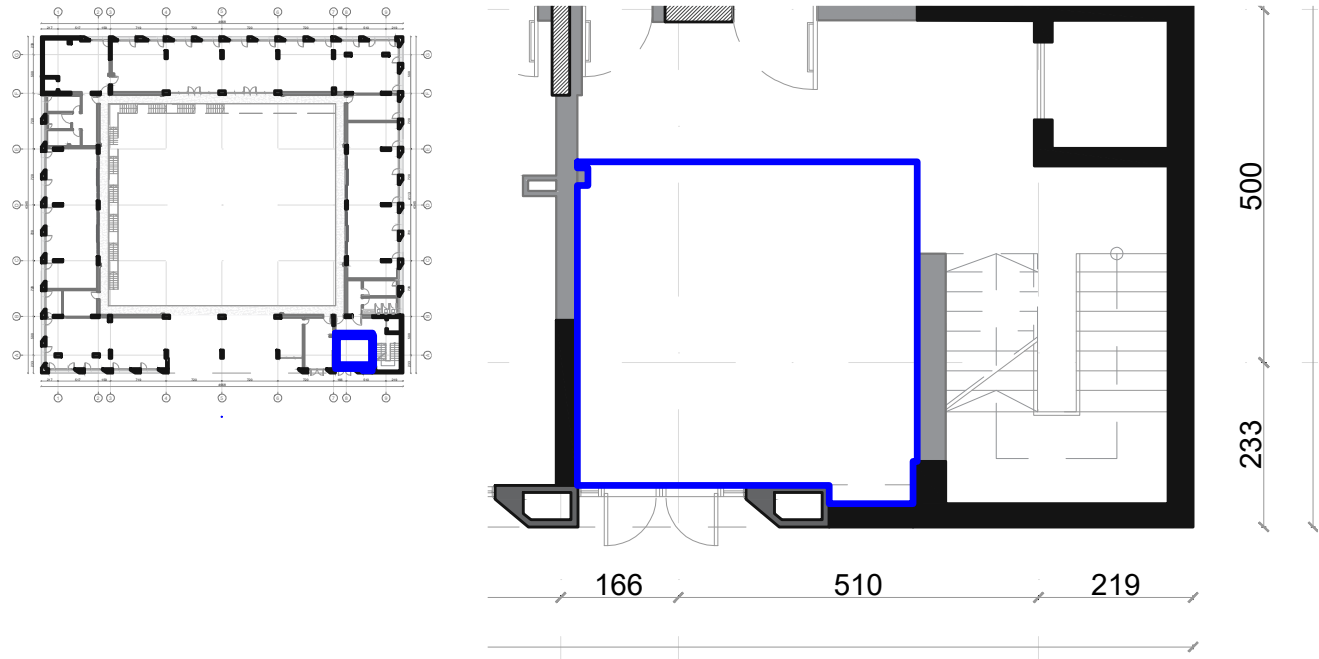


PLAN I GRIDIT METALIK (ZGARA)

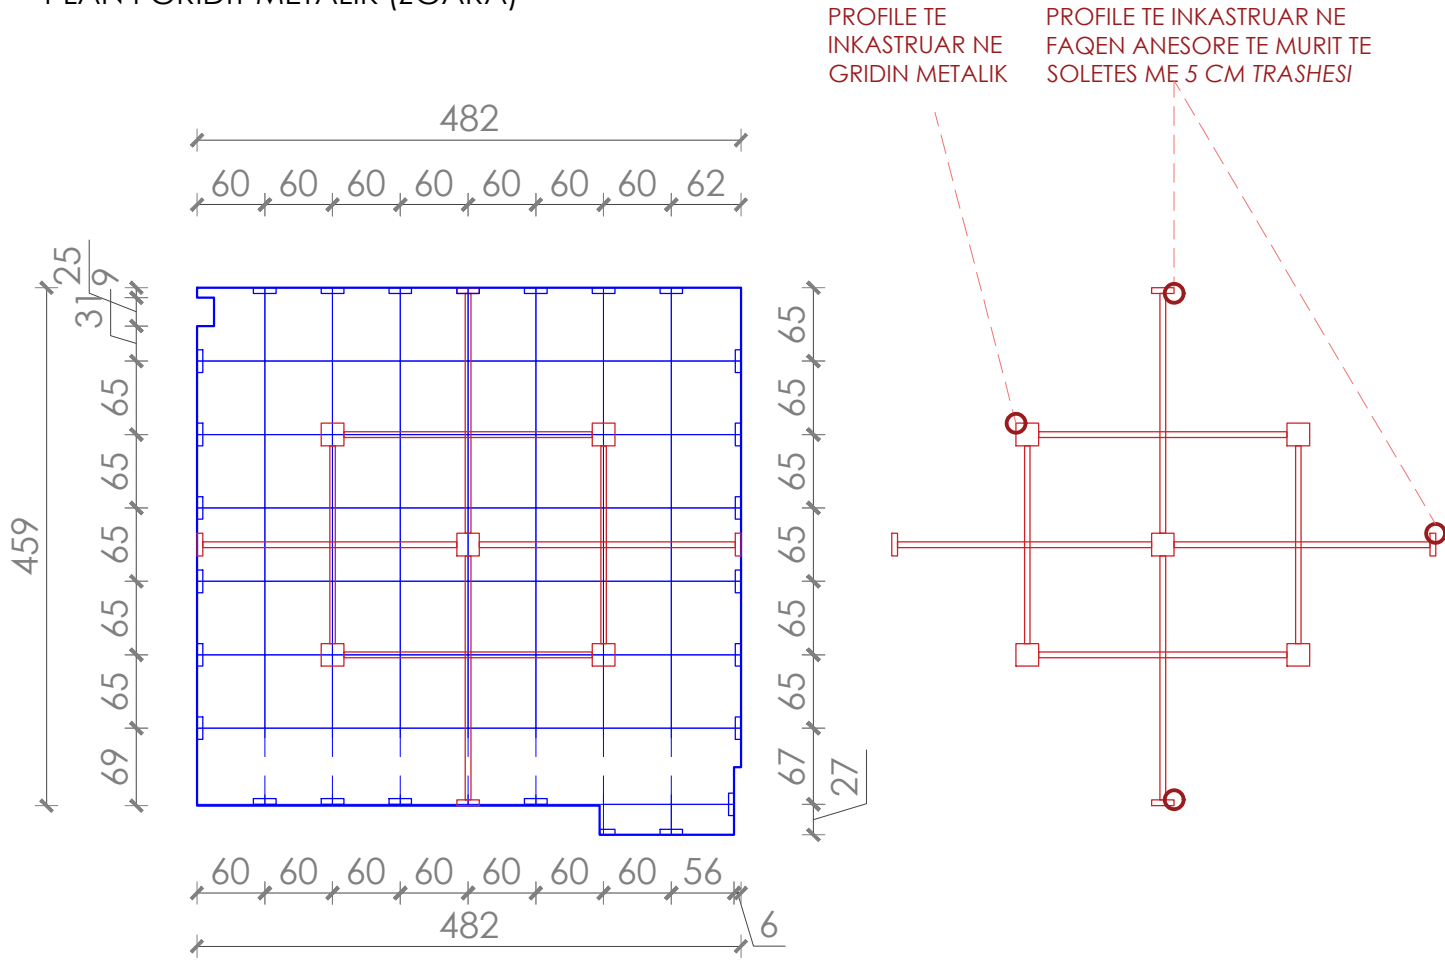

Shenim: Para fillimit te punimeve, te behen matjet ne vend. Per cdo mosperputhje, te behet pershtatja sipas dimensioneve faktike.

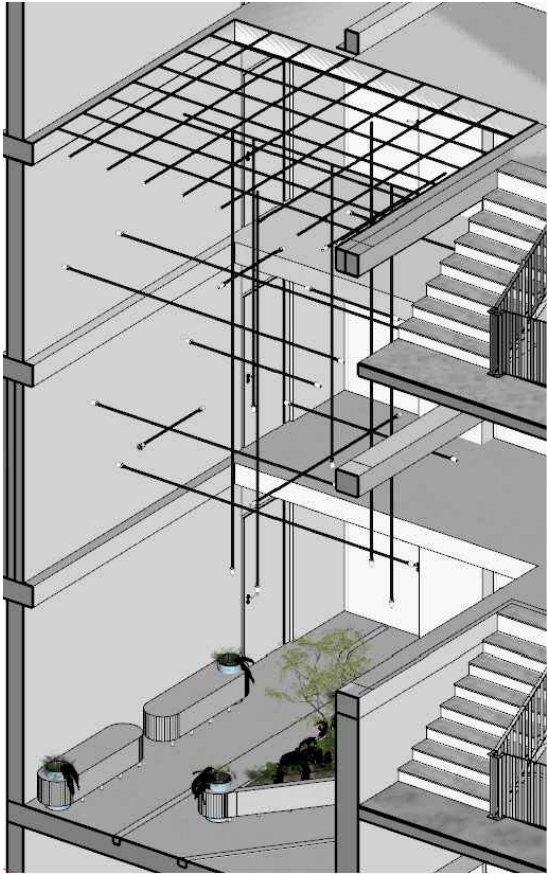


3D E NDRICUESIT NE GODINE

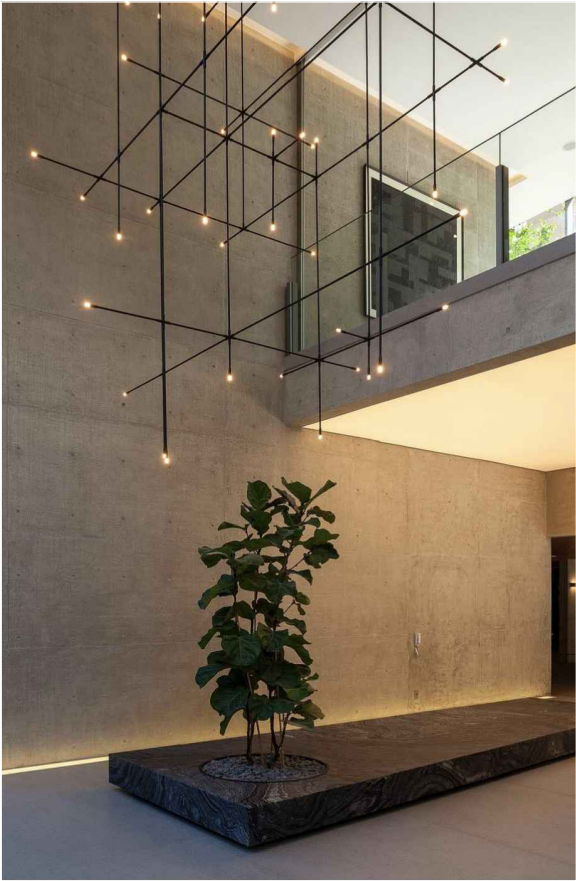


REFERENCE

PLAN I PROFILEVE KOMPOZIMI 2

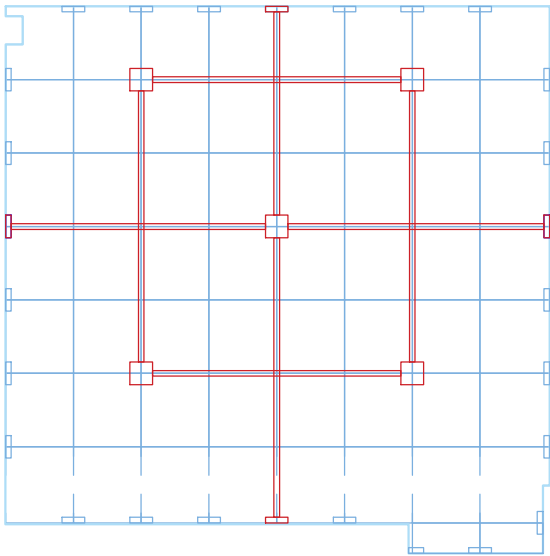

PLAN I PROFILEVE KOMPOZIMI 3

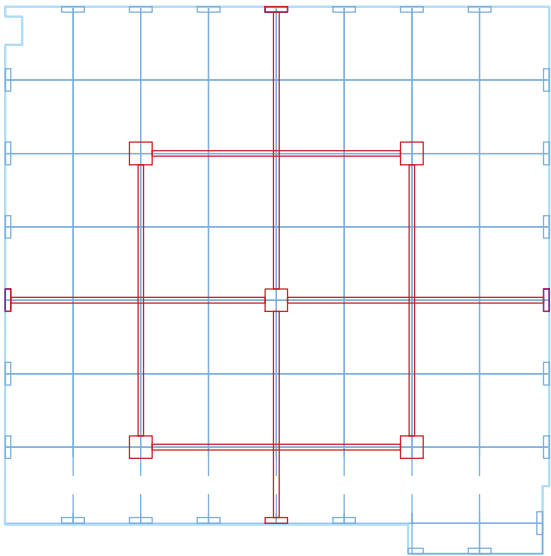

Autoriteti kontraktor:



Emertimi:

NDRICUESI

Vendndodhja:

Kamëz, Tiranë

Projekti arkitektonik:



Atria Studio


Atria Studio
Nr. Lic. N. 6853/5

Ark. Enola Martopullo
Nr. Lic. A.1119/2



Elma Hoxha
Leila Deliu
Pamela Hajdëraj
Frosiana Monçi
Shtator 2026

Ndricuesi i varur


SH 1:20

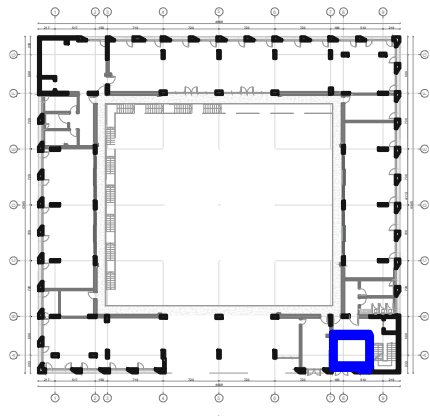

PRERJE
SKEMATIKE
A-A

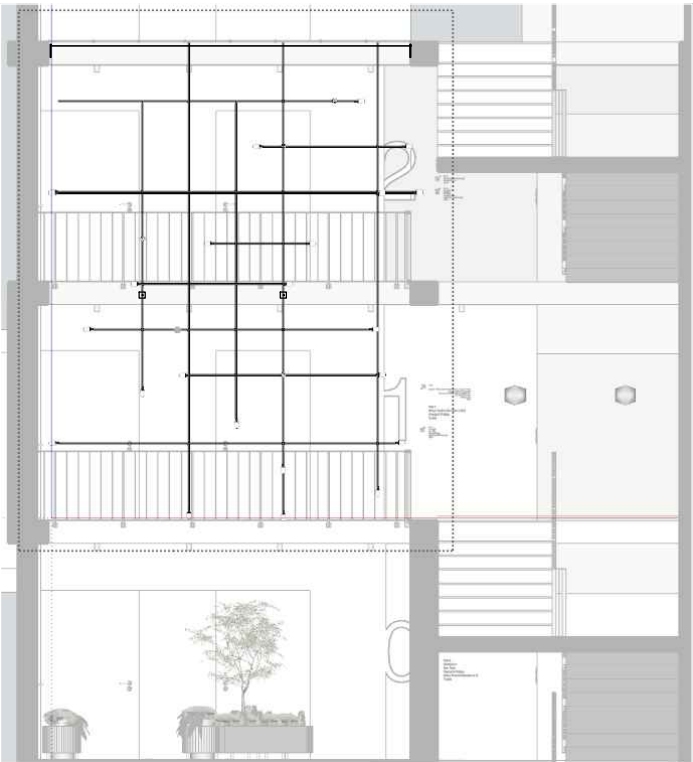
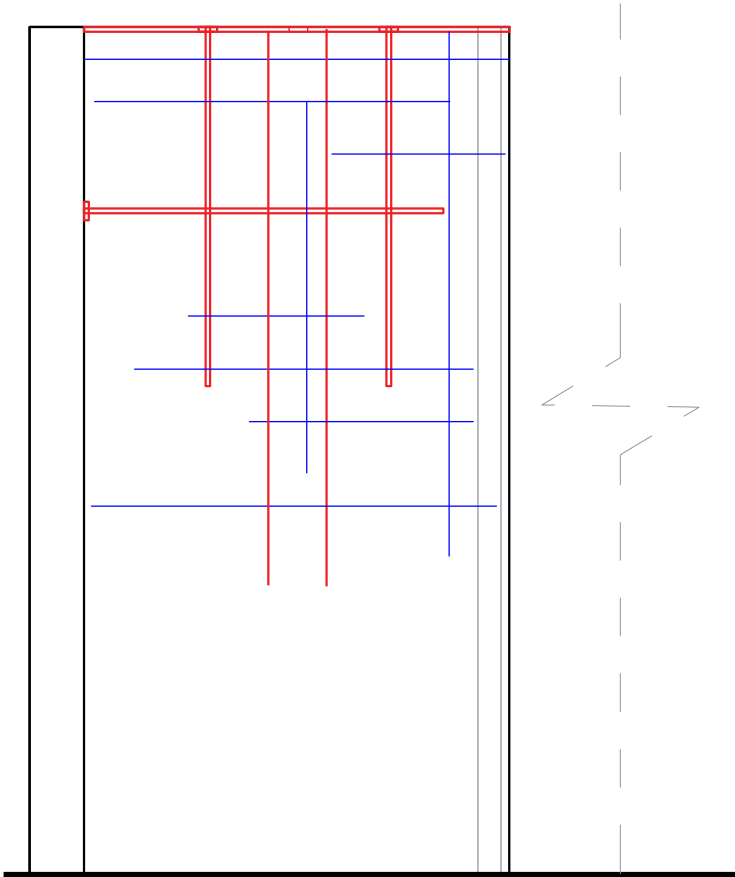


PAMJA A-A

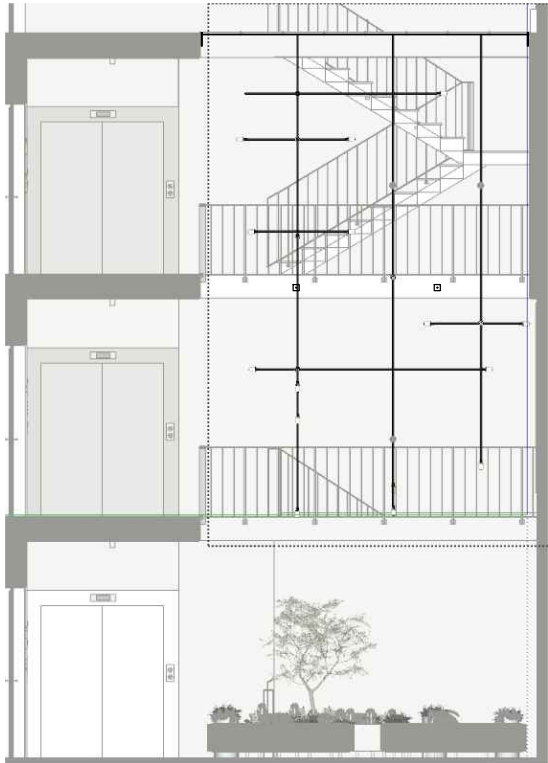


PAMJA B-B


PLAN I PROFILEVE

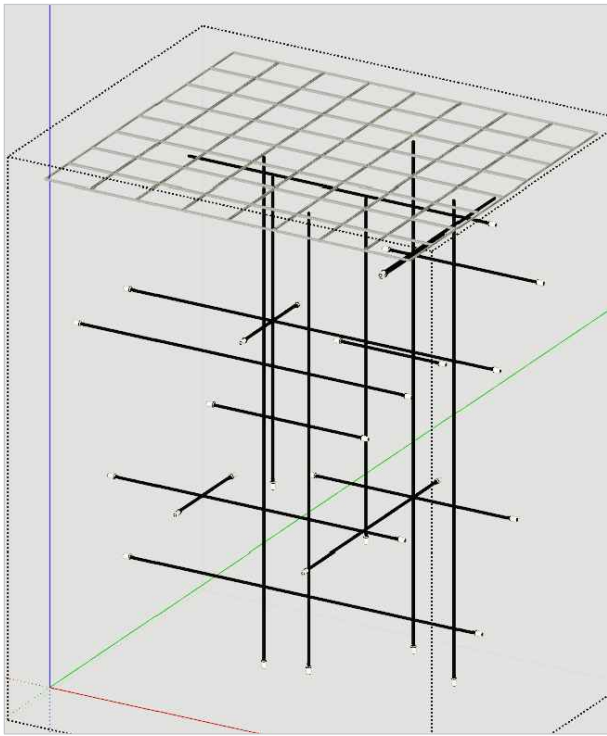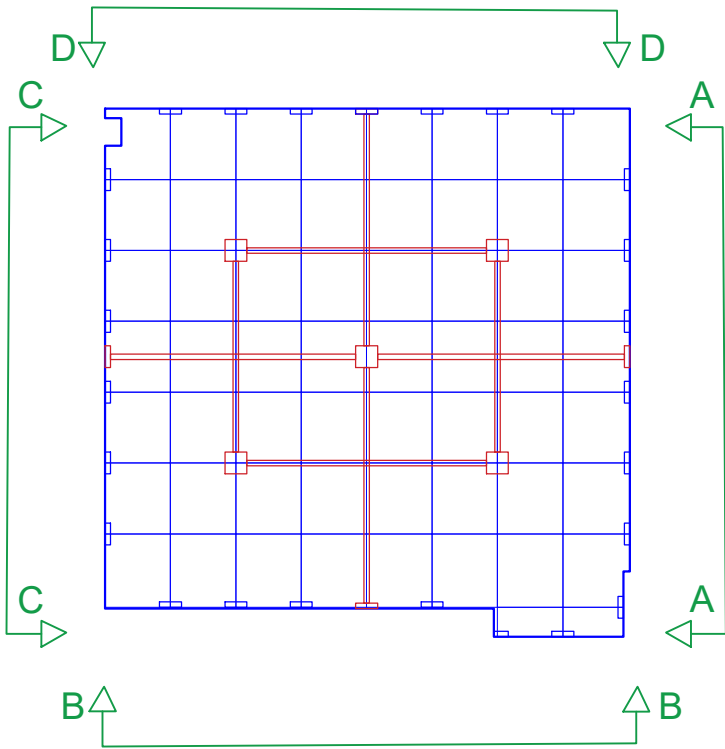

ILUSTRIM 3D I NDRICUESIT

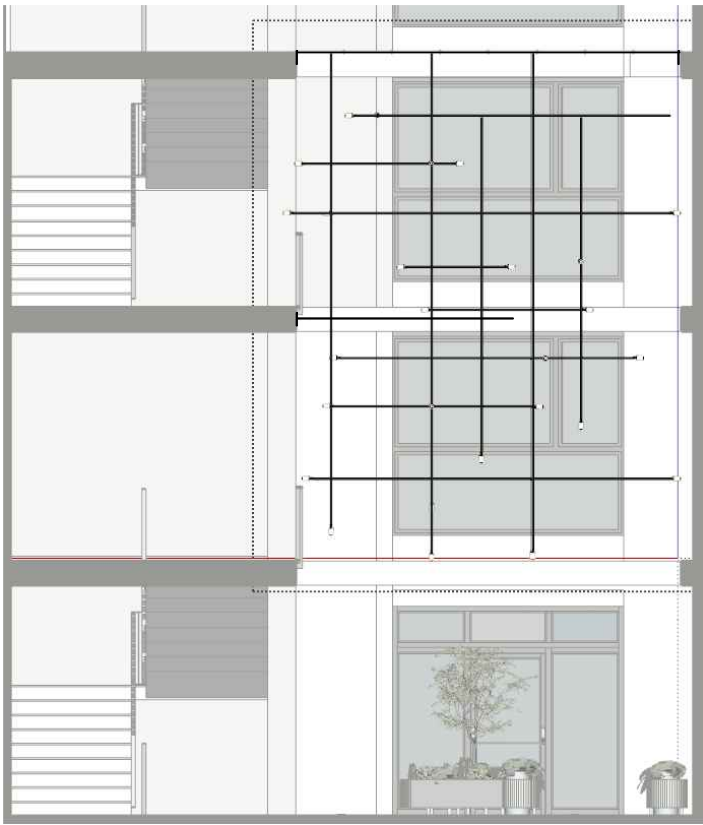

PAMJA C-C

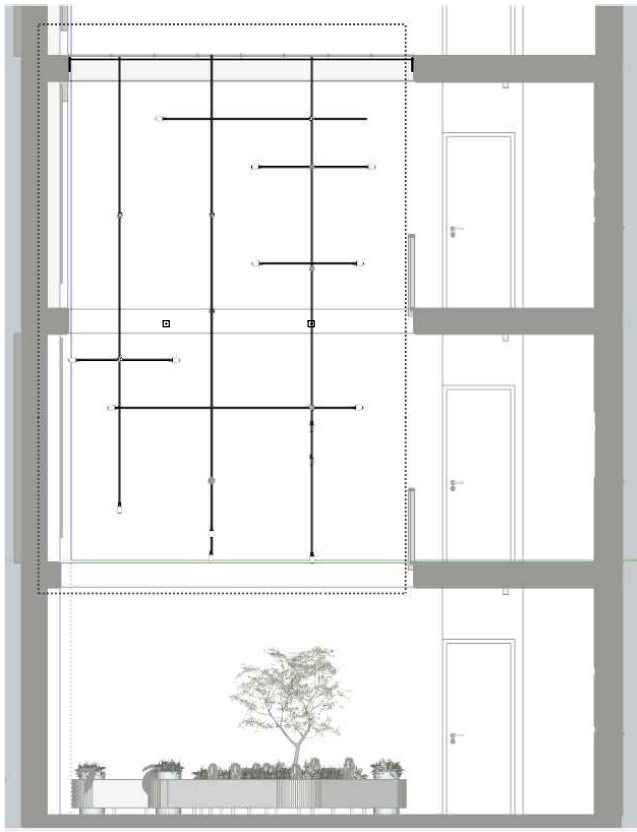

PAMJA D-D

Shenim: Para fillimit te punimeve, te behen matjet ne vend. Per cdo mosperputhje, te behet pershtatja sipas dimensioneve faktike.

Autoriteti kontraktor:



Emertimi:

NDRICUESI

Vendndodhja:

Kamëz, Tiranë

Projekti arkitektonik:



Atria Studio
Nr. Lic. N. 6853/5

Ark. Enola Martopullo
Nr. Lic. A.1119/2

Elma Hoxha
Leila Deliu
Pamela Hajdëraj
Frosiana Monçi
Shtator 2026